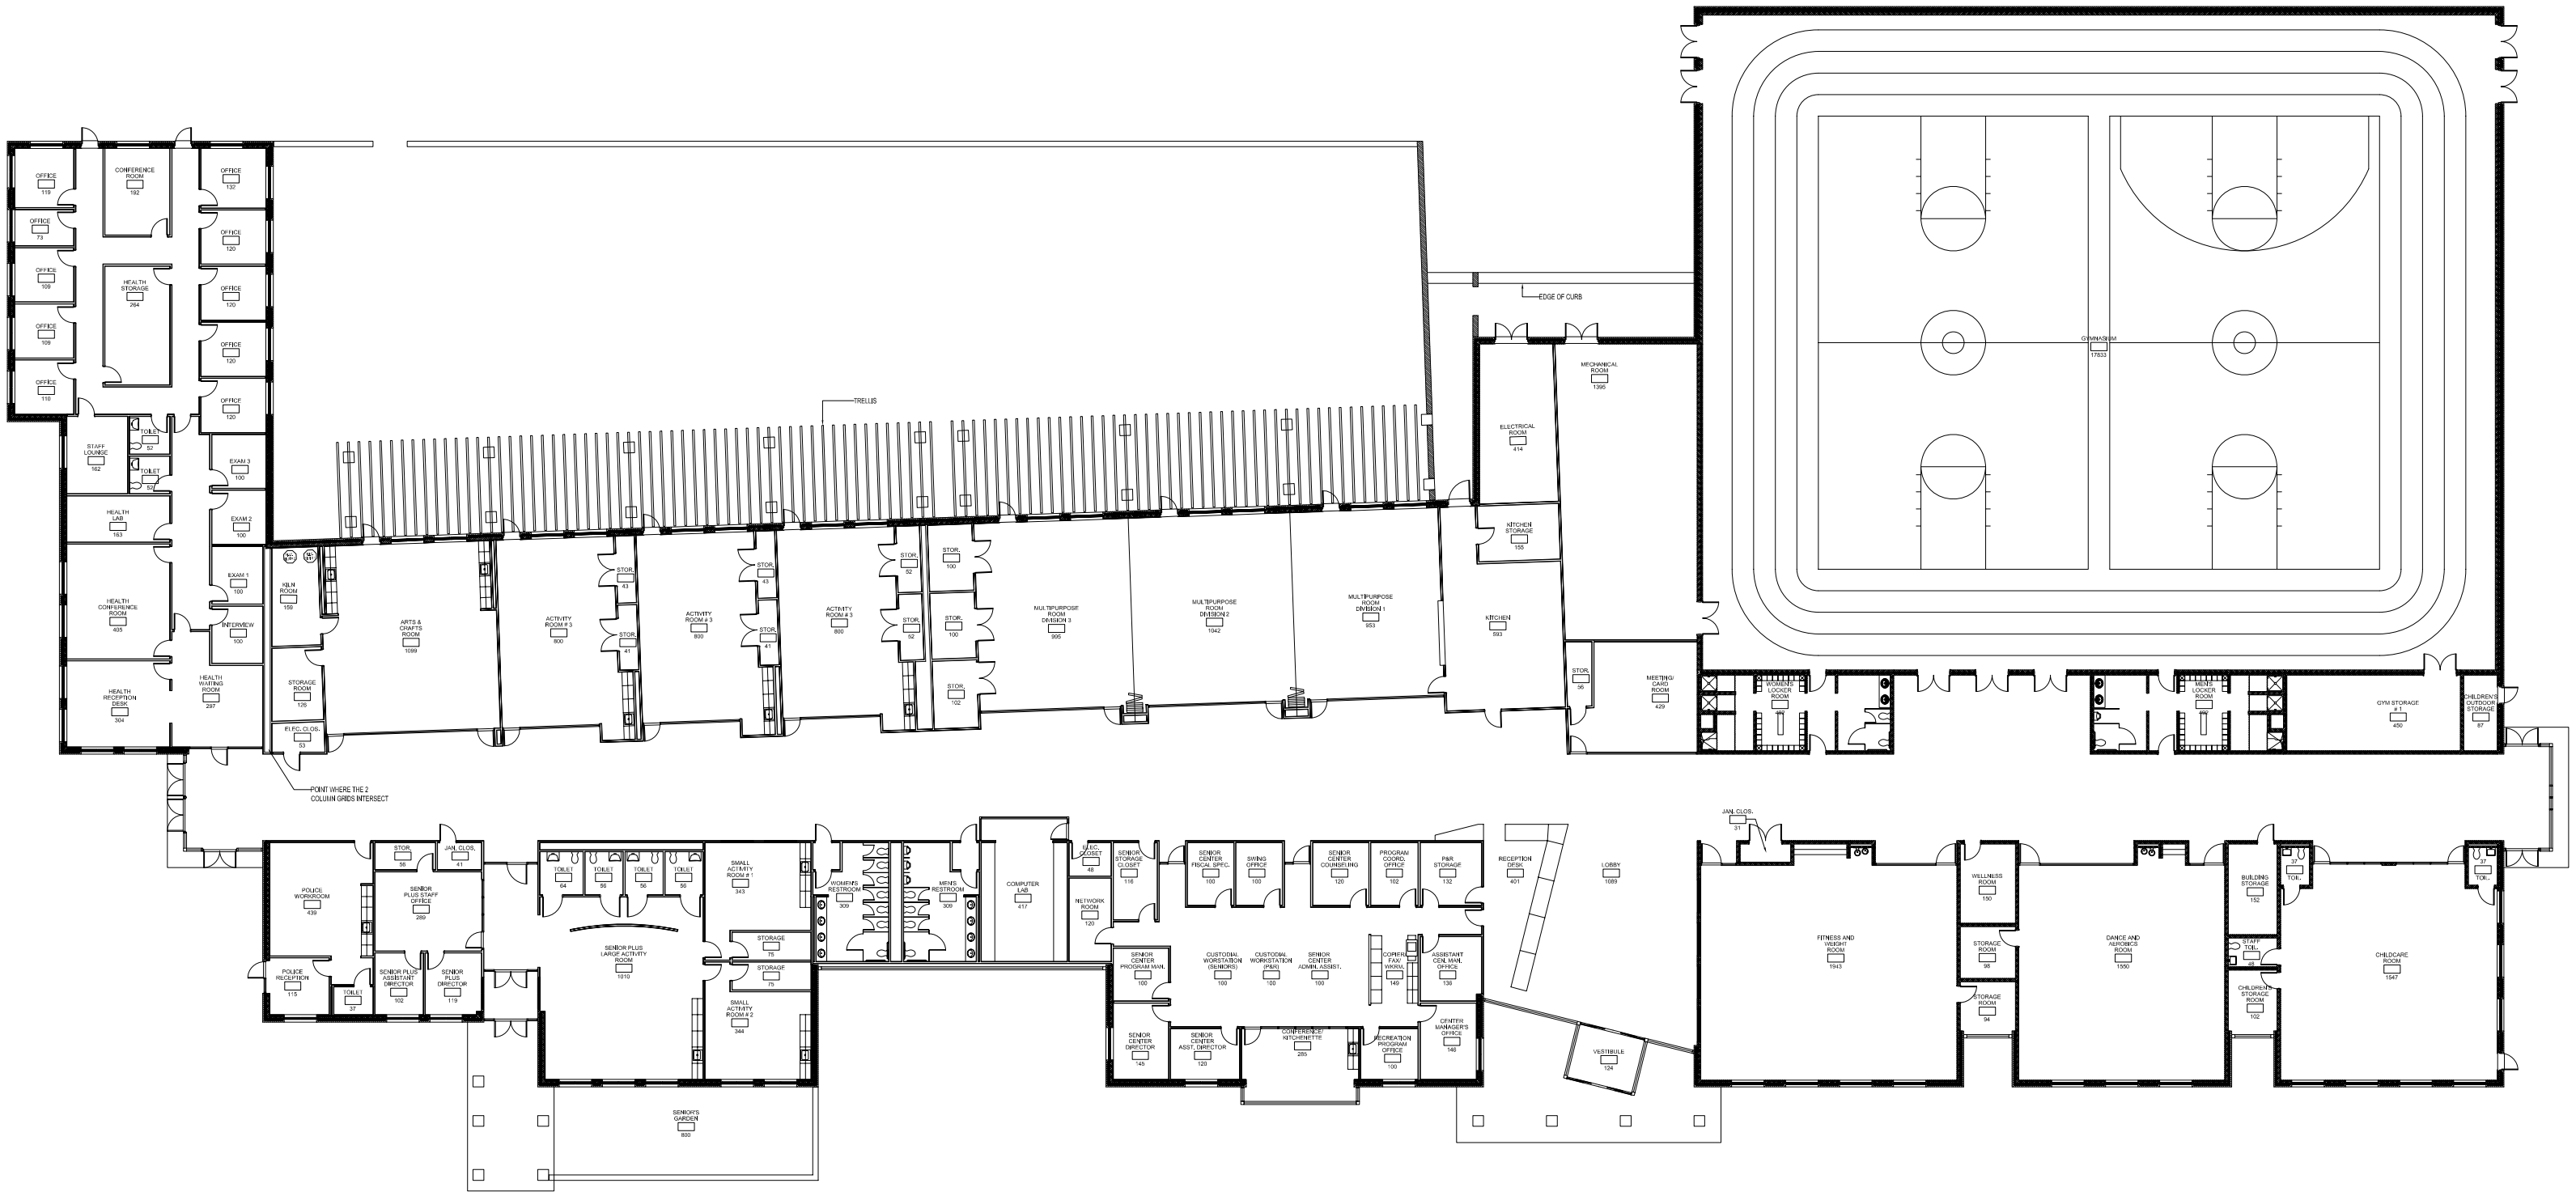
OFFICE 119
OFFICE 73
OFFICE 109
OFFICE 109
OFFICE 110
CONFERENCE ROOM 192
HEALTH STORAGE 264
OFFICE 132
OFFICE 120
OFFICE 120
OFFICE 120
OFFICE 120
STAFF LOUNGE 162
TOILET 52
TOILET 52
EXAM 3 100
HEALTH LAB 163
EXAM 2 100
EXAM 1 100
HEALTH CONFERENCE ROOM 405
INTERVIEW 100
HEALTH RECEPTION DESK 304
HEALTH WAITING ROOM 297
STORAGE ROOM 126
ELEC. CLOS. 53
KILN ROOM 159
ARTS & CRAFTS ROOM 1099
ACTIVITY ROOM # 3 800
STOR. 41
STOR. 41
ACTIVITY ROOM # 3 800
STOR. 41
STOR. 41
ACTIVITY ROOM # 3 800
STOR. 52
STOR. 52
STOR. 100
STOR. 100
STOR. 102
MULTIPURPOSE ROOM DIVISION 3 995
MULTIPURPOSE ROOM DIVISION 2 1042
MULTIPURPOSE ROOM DIVISION 1 953
KITCHEN 993
KITCHEN STORAGE 155
ELECTRICAL ROOM 414
MECHANICAL ROOM 1396
STOR. 56
MEETING/ CARD ROOM 429
WOMEN'S LOCKER ROOM
MEN'S LOCKER ROOM
GYM STORAGE # 1 450
CHILDREN'S OUTDOOR STORAGE 87
GYMNASIUM 17832
TRELLIS
EDGE OF CURB
POINT WHERE THE 2 COLUMN GRIDS INTERSECT
POLICE WORKROOM 439
POLICE RECEPTION 115
TOILET 37
STOR. 56
SENIOR PLUS STAFF OFFICE 289
SENIOR PLUS ASSISTANT DIRECTOR 102
SENIOR PLUS DIRECTOR 119
JAN. CLOS. 41
TOILET 64
TOILET 56
TOILET 56
TOILET 56
SENIOR PLUS LARGE ACTIVITY ROOM 1010
SMALL ACTIVITY ROOM # 343
STORAGE 75
STORAGE 75
SMALL ACTIVITY ROOM # 344
SENIOR'S GARDEN 800
WOMENS RESTROOM 309
MENS RESTROOM 309
COMPUTER LAB 417
MISC. CLOSET 48
SENIOR STORAGE CLOSET 116
NETWORK ROOM 120
SENIOR CENTER FISCAL OFFIC. 100
SWING OFFICE 100
SENIOR CENTER COUNSELING 120
PROGRAM COORD. OFFICE 102
P&R STORAGE 132
SENIOR CENTER PROGRAM MAN. 100
CUSTODIAL WORKSTATION (SENIORS) 100
CUSTODIAL WORKSTATION (P&R) 100
SENIOR CENTER ADMIN. ASSIST. 100
COPIER/ FAX/ WORKS. 149
ASSISTANT CEN. MAN. OFFICE 138
SENIOR CENTER DIRECTOR 149
SENIOR CENTER ASST. DIRECTOR 120
CONFERENCE/ KITCHENETTE 285
RECREATION PROGRAM OFFICE 100
CENTER MANAGER'S OFFICE 148
RECEPTION DESK 401
LOBBY 1089
VESTIBULE 124
JAN. CLOS. 31
FITNESS AND WEIGHT ROOM 1943
WELLNESS ROOM 150
STORAGE ROOM 98
STORAGE ROOM 94
DANCE AND AEROBICS ROOM 1500
BUILDING STORAGE 152
STOR. 37
TOIL. 37
STAFF TOIL. 45
CHILDREN'S STORAGE ROOM 102
CHILDCARE ROOM 1547
STOR. 37
TOIL. 37